Stanislaus County
Striving to be the Best

DEPARTMENT OF PLANNING AND COMMUNITY DEVELOPMENT

Building Permits Division

1010 10th Street, Suite 3400, Modesto, CA 95354-0847
Phone: 209.525.6557
Fax: 209.525.7759

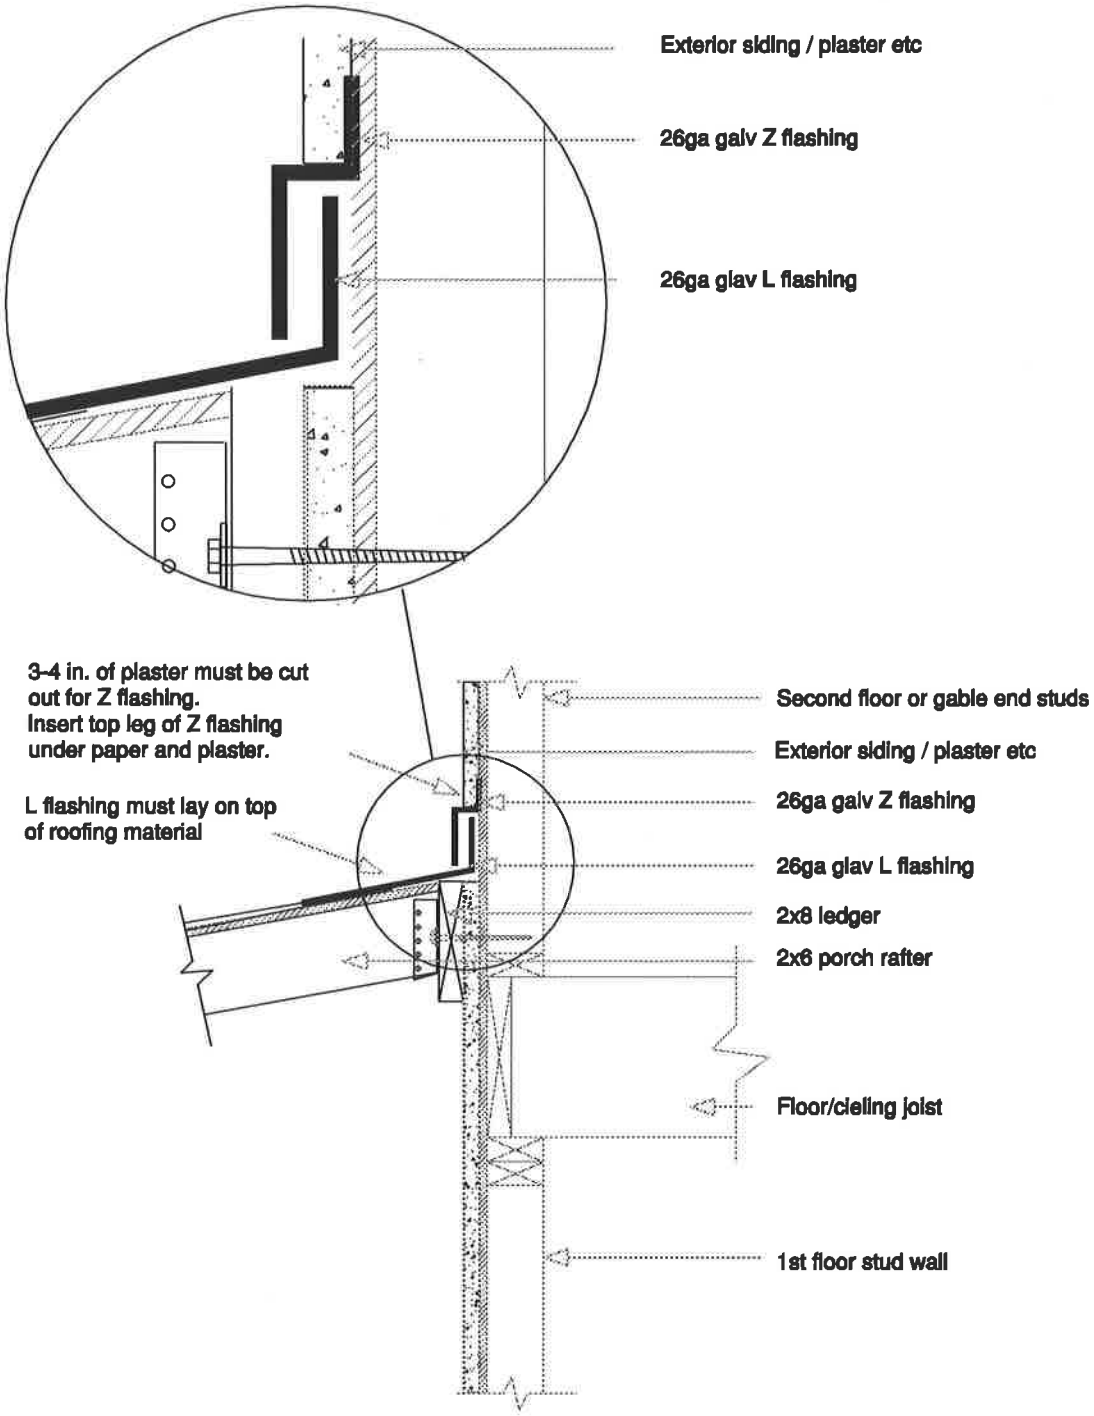

PORCH OR PATIO ROOF TO WALL FLASHING SIDING OR PLASTER EXTERIOR

NO SCALE